

Work Order ID 105965

105965

Page 1

August-28-13 11:46:02 AM

Item ID: D3536-25 Accept ***N900040100*** Setup Start ***NS1***
 Revision ID: Stop ***NS2***
 Item Name: Gasket Center
 Start Date: 8/28/13 Start Qty: 12.00 ***12*** Cust Item ID:
 Required Date: 8/28/13 Req'd Qty: 12.00 ***12*** Customer:
 Reference:

Approvals: Process Plan: MLJ Date: 13-08-29 Tooling: _____ Date: _____ Run Start ***NR1***
 QC: _____ Date: _____ SPC (Y/N): _____ Date: _____ Stop ***NR2***

Sequence ID/ Work Center ID	Operation Description	Set Up/ Run Hours	Tool ID	Tool #	Plan Code	Accept Qty	Reject Qty	Reject Number	Insp. Stamp
Draw Nbr	Revision Nbr								
D3536	Rev A								

100 FLOW WATER JET 0.00
100
 Waterjet Memo 0.00
 FLOW CNC Waterjet 1-Cut as per Dwg D3536 Dwg Rev: A Prog Rev: A 2-
 Deburr if necessary

13 0 JmB-09-10

110 QC2- Inspect parts off machine FAI/FAIB 0.00
110
 QC Memo 0.00
 Quality Control

13 0 JmB-09-10

120 QC8- Inspect parts - second check 0.00
120
 QC Memo 0.00
 Quality Control

B 13 9 11

NCR: Yes / No

WORK ORDER NON-CONFORMANCE / UPDATE

DQA: _____ Date: _____

QA Closed: _____ Date: _____

Work Order: _____ Part No. _____ NCR No. _____	DISPOSITION Rework <input type="checkbox"/> Scrap <input type="checkbox"/> Use-as-is <input type="checkbox"/> Work Order Update <input type="checkbox"/>	AGAINST DEPARTMENT/PROCESS <table style="width: 100%;"> <tr> <td>Skid-tube <input type="checkbox"/></td> <td>Crosstube <input type="checkbox"/></td> <td>Water Jet <input type="checkbox"/></td> <td>Engineering <input type="checkbox"/></td> </tr> <tr> <td>Machining <input type="checkbox"/></td> <td>Small Fab <input type="checkbox"/></td> <td>Prod. Eng. Coord. <input type="checkbox"/></td> <td>Quality <input type="checkbox"/></td> </tr> <tr> <td>Thermoforming <input type="checkbox"/></td> <td>Finishing <input type="checkbox"/></td> <td>Rec/Store/Packaging <input type="checkbox"/></td> <td>Other <input type="checkbox"/></td> </tr> <tr> <td>Large Fab <input type="checkbox"/></td> <td>Composite <input type="checkbox"/></td> <td>Supplier <input type="checkbox"/></td> <td></td> </tr> </table>	Skid-tube <input type="checkbox"/>	Crosstube <input type="checkbox"/>	Water Jet <input type="checkbox"/>	Engineering <input type="checkbox"/>	Machining <input type="checkbox"/>	Small Fab <input type="checkbox"/>	Prod. Eng. Coord. <input type="checkbox"/>	Quality <input type="checkbox"/>	Thermoforming <input type="checkbox"/>	Finishing <input type="checkbox"/>	Rec/Store/Packaging <input type="checkbox"/>	Other <input type="checkbox"/>	Large Fab <input type="checkbox"/>	Composite <input type="checkbox"/>	Supplier <input type="checkbox"/>	
Skid-tube <input type="checkbox"/>	Crosstube <input type="checkbox"/>	Water Jet <input type="checkbox"/>	Engineering <input type="checkbox"/>															
Machining <input type="checkbox"/>	Small Fab <input type="checkbox"/>	Prod. Eng. Coord. <input type="checkbox"/>	Quality <input type="checkbox"/>															
Thermoforming <input type="checkbox"/>	Finishing <input type="checkbox"/>	Rec/Store/Packaging <input type="checkbox"/>	Other <input type="checkbox"/>															
Large Fab <input type="checkbox"/>	Composite <input type="checkbox"/>	Supplier <input type="checkbox"/>																

Root Cause	Date	Step	Qty	Description of work order update or Non-conformance	Initial Chief Eng	Action Description	Sign & Date	Verification	QC Inspector
Doc/Data									
Equip/Tooling									
Operator									
Material									
Setup									
Other									
Process									
Supplier									
Training									
Unapproved									

FAULT CATEGORY

Landing Gear	General	Other
<input type="checkbox"/> Bending	<input type="checkbox"/> Bend	<input type="checkbox"/> Grain
<input type="checkbox"/> Centre Not Concentric to O/S	<input type="checkbox"/> BOM/Route	<input type="checkbox"/> Hardware
<input type="checkbox"/> Cracks	<input type="checkbox"/> Broken/Damaged	<input type="checkbox"/> Inspection Incomplete
<input type="checkbox"/> Crushed/Crimped	<input type="checkbox"/> Burrs	<input type="checkbox"/> Instructions Incomplete/Unclear
<input type="checkbox"/> Cuffs	<input type="checkbox"/> Contamination	<input type="checkbox"/> Maintenance
<input type="checkbox"/> Heat Treat	<input type="checkbox"/> Countersink	<input type="checkbox"/> Mislabeled
<input type="checkbox"/> Inspection Strip in Tube	<input type="checkbox"/> Cut Too Short	<input type="checkbox"/> Misread
<input type="checkbox"/> Ripples in Bend	<input type="checkbox"/> Drill Holes	<input type="checkbox"/> Offset
<input type="checkbox"/> Torque Waves in Extrusion	<input type="checkbox"/> Drawing	<input type="checkbox"/> Out of Calibration
<input type="checkbox"/> Turning Sequence	<input type="checkbox"/> Finish	<input type="checkbox"/> Out of Sequence
<input type="checkbox"/> Wave/Twist in Tube	<input type="checkbox"/> Folio	<input type="checkbox"/> Outside Dimensions
		<input type="checkbox"/> Ovalized
		<input type="checkbox"/> Over/Under tolerance
		<input type="checkbox"/> Part Incorrect
		<input type="checkbox"/> Part Lost/Missing
		<input type="checkbox"/> Part Moved
		<input type="checkbox"/> Positioned Wrong
		<input type="checkbox"/> Power Loss/Surge
		<input type="checkbox"/> Pressure/Forced
		<input type="checkbox"/> Temperature/Cure
		<input type="checkbox"/> Weld
		<input type="checkbox"/> Wrong Stock Pulled
		<input type="checkbox"/> Other

August-28-13 11:46:02 AM

Item ID: D3536-25

Accept

N900040100

Setup Start *NS1*

Revision ID:

Stop *NS2*

Item Name: Gasket Center

Start Date: 8/28/13 **Start Qty:** 12.00

12

Cust Item ID:

Required Date: 8/28/13 Req'd Qty: 12.00

12

Customer:

Reference:

Run Start *NR1*

Approvals: **Process Plan:** _____ **Date:** _____ **Tooling:** _____ **Date:** _____

Stop *NR2*

QC: _____ Date: _____ SPC (Y/N): _____ Date: _____

Sequence ID/
Work Center ID

Operation	Description
1	...
2	...
Set Up/
Run Hours

Tool ID

Tool #**Plan
Code**

**Accept
Qty**

Reject
QtyReject
Number

**Insp.
Stamp**

130

Identify as per dwg & Stock Location: FP-000

0.00

130

Packaging

Memo

0.00

Packaging

140

QC21- Final Inspection - Work Order Release

0.00

140

QC

Memo

0.00

Quality Control

x13. of HL 13/09/11

13/9/11 *[Signature]*

113-0911

NCR: Yes / No

WORK ORDER NON-CONFORMANCE / UPDATE

DQA: _____ Date: _____

QA Closed: _____ Date: _____

Work Order: _____ Part No. _____ NCR No. _____	DISPOSITION Rework <input type="checkbox"/> Scrap <input type="checkbox"/> Use-as-is <input type="checkbox"/> Work Order Update <input type="checkbox"/>	AGAINST DEPARTMENT/PROCESS <table style="width: 100%;"> <tr> <td>Skid-tube <input type="checkbox"/></td> <td>Crosstube <input type="checkbox"/></td> <td>Water Jet <input type="checkbox"/></td> <td>Engineering <input type="checkbox"/></td> </tr> <tr> <td>Machining <input type="checkbox"/></td> <td>Small Fab <input type="checkbox"/></td> <td>Prod. Eng. Coord. <input type="checkbox"/></td> <td>Quality <input type="checkbox"/></td> </tr> <tr> <td>Thermoforming <input type="checkbox"/></td> <td>Finishing <input type="checkbox"/></td> <td>Rec/Store/Packaging <input type="checkbox"/></td> <td>Other <input type="checkbox"/></td> </tr> <tr> <td>Large Fab <input type="checkbox"/></td> <td>Composite <input type="checkbox"/></td> <td>Supplier <input type="checkbox"/></td> <td></td> </tr> </table>	Skid-tube <input type="checkbox"/>	Crosstube <input type="checkbox"/>	Water Jet <input type="checkbox"/>	Engineering <input type="checkbox"/>	Machining <input type="checkbox"/>	Small Fab <input type="checkbox"/>	Prod. Eng. Coord. <input type="checkbox"/>	Quality <input type="checkbox"/>	Thermoforming <input type="checkbox"/>	Finishing <input type="checkbox"/>	Rec/Store/Packaging <input type="checkbox"/>	Other <input type="checkbox"/>	Large Fab <input type="checkbox"/>	Composite <input type="checkbox"/>	Supplier <input type="checkbox"/>	
Skid-tube <input type="checkbox"/>	Crosstube <input type="checkbox"/>	Water Jet <input type="checkbox"/>	Engineering <input type="checkbox"/>															
Machining <input type="checkbox"/>	Small Fab <input type="checkbox"/>	Prod. Eng. Coord. <input type="checkbox"/>	Quality <input type="checkbox"/>															
Thermoforming <input type="checkbox"/>	Finishing <input type="checkbox"/>	Rec/Store/Packaging <input type="checkbox"/>	Other <input type="checkbox"/>															
Large Fab <input type="checkbox"/>	Composite <input type="checkbox"/>	Supplier <input type="checkbox"/>																

Root Cause	Date	Step	Qty	Description of work order update or Non-conformance	Initial Chief Eng	Action Description	Sign & Date	Verification	QC Inspector
Doc/Data									
Equip/Tooling									
Operator									
Material									
Setup									
Other									
Process									
Supplier									
Training									
Unapproved									

FAULT CATEGORY

Landing Gear <input type="checkbox"/> Bending <input type="checkbox"/> Centre Not Concentric to O/S <input type="checkbox"/> Cracks <input type="checkbox"/> Crushed/Crimped <input type="checkbox"/> Cuffs <input type="checkbox"/> Heat Treat <input type="checkbox"/> Inspection Strip in Tube <input type="checkbox"/> Ripples in Bend <input type="checkbox"/> Torque Waves in Extrusion <input type="checkbox"/> Turning Sequence <input type="checkbox"/> Wave/Twist in Tube	General <input type="checkbox"/> Bend <input type="checkbox"/> BOM/Route <input type="checkbox"/> Broken/Damaged <input type="checkbox"/> Burrs <input type="checkbox"/> Contamination <input type="checkbox"/> Countersink <input type="checkbox"/> Cut Too Short <input type="checkbox"/> Drill Holes <input type="checkbox"/> Drawing <input type="checkbox"/> Finish <input type="checkbox"/> Folio	<input type="checkbox"/> Grain <input type="checkbox"/> Hardware <input type="checkbox"/> Inspection Incomplete <input type="checkbox"/> Instructions Incomplete/Unclear <input type="checkbox"/> Maintenance <input type="checkbox"/> Mislabeled <input type="checkbox"/> Misread <input type="checkbox"/> Offset <input type="checkbox"/> Out of Calibration <input type="checkbox"/> Out of Sequence <input type="checkbox"/> Outside Dimensions	<input type="checkbox"/> Ovalized <input type="checkbox"/> Over/Under tolerance <input type="checkbox"/> Part Incorrect <input type="checkbox"/> Part Lost/Missing <input type="checkbox"/> Part Moved <input type="checkbox"/> Positioned Wrong <input type="checkbox"/> Power Loss/Surge	<input type="checkbox"/> Pressure/Forced <input type="checkbox"/> Temperature/Cure <input type="checkbox"/> Weld <input type="checkbox"/> Wrong Stock Pulled <input type="checkbox"/> Other
---	---	---	--	---

Picklist Print

August-28-13 11:46:02 AM

Page 1

Work Order ID: 105965
Parent Item: D3536-25
Parent Item Name: Gasket Center

Start Date: 8/28/13
Start Qty: 12.00
Required Date: 8/28/13
Required Qty: 12.00

Comments: IPP Rev:A New Issue 07-02-14 JLM

Component Item ID/ Item Name	Replacement Item ID	Mfg/ Purch	Bin Item	Primary Location	Last Location	Route Seq ID	Unit of Measure	Qty on Hand	Qty per Kit	Total Qty	Qty Issued	Date Issued	Status
MNEO60S.063 NEOPRENE SHEET 0.063		Purchased	No			100	sf	966.2700	0.5956	2.9413336	10		Jm 13-09-10

Location	Loc Qty	Loc Code
MAT052	966.27	
123761	153	
125290	69.4	
M125904	39.87	
M126546	704	

126546

NCR: Yes / No

WORK ORDER NON-CONFORMANCE / UPDATE

DQA: _____ Date: _____

QA Closed: _____ Date: _____

Work Order: _____ Part No. _____ NCR No. _____				DISPOSITION Rework <input type="checkbox"/> Scrap <input type="checkbox"/> Use-as-is <input type="checkbox"/> Work Order Update <input type="checkbox"/>		AGAINST DEPARTMENT/PROCESS <table style="width:100%; border: none;"> <tr> <td style="width:25%;">Skid-tube <input type="checkbox"/></td> <td style="width:25%;">Crosstube <input type="checkbox"/></td> <td style="width:25%;">Water Jet <input type="checkbox"/></td> <td style="width:25%;">Engineering <input type="checkbox"/></td> </tr> <tr> <td>Machining <input type="checkbox"/></td> <td>Small Fab <input type="checkbox"/></td> <td>Prod. Eng. Coord. <input type="checkbox"/></td> <td>Quality <input type="checkbox"/></td> </tr> <tr> <td>Thermoforming <input type="checkbox"/></td> <td>Finishing <input type="checkbox"/></td> <td>Rec/Store/Packaging <input type="checkbox"/></td> <td>Other <input type="checkbox"/></td> </tr> <tr> <td>Large Fab <input type="checkbox"/></td> <td>Composite <input type="checkbox"/></td> <td>Supplier <input type="checkbox"/></td> <td></td> </tr> </table>						Skid-tube <input type="checkbox"/>	Crosstube <input type="checkbox"/>	Water Jet <input type="checkbox"/>	Engineering <input type="checkbox"/>	Machining <input type="checkbox"/>	Small Fab <input type="checkbox"/>	Prod. Eng. Coord. <input type="checkbox"/>	Quality <input type="checkbox"/>	Thermoforming <input type="checkbox"/>	Finishing <input type="checkbox"/>	Rec/Store/Packaging <input type="checkbox"/>	Other <input type="checkbox"/>	Large Fab <input type="checkbox"/>	Composite <input type="checkbox"/>	Supplier <input type="checkbox"/>	
Skid-tube <input type="checkbox"/>	Crosstube <input type="checkbox"/>	Water Jet <input type="checkbox"/>	Engineering <input type="checkbox"/>																								
Machining <input type="checkbox"/>	Small Fab <input type="checkbox"/>	Prod. Eng. Coord. <input type="checkbox"/>	Quality <input type="checkbox"/>																								
Thermoforming <input type="checkbox"/>	Finishing <input type="checkbox"/>	Rec/Store/Packaging <input type="checkbox"/>	Other <input type="checkbox"/>																								
Large Fab <input type="checkbox"/>	Composite <input type="checkbox"/>	Supplier <input type="checkbox"/>																									
Root Cause	Date	Step	Qty	Description of work order update or Non-conformance	Initial Chief Eng	Action Description	Sign & Date	Verification	QC Inspector																		
Doc/Data <input type="checkbox"/>																											
Equip/Tooling <input type="checkbox"/>																											
Operator <input type="checkbox"/>																											
Material <input type="checkbox"/>																											
Setup <input type="checkbox"/>																											
Other <input type="checkbox"/>																											
Process <input type="checkbox"/>																											
Supplier <input type="checkbox"/>																											
Training <input type="checkbox"/>																											
Unapproved <input type="checkbox"/>																											
FAULT CATEGORY																											
Landing Gear <input type="checkbox"/> Bending <input type="checkbox"/> Centre Not Concentric to O/S <input type="checkbox"/> Cracks <input type="checkbox"/> Crushed/Crimped <input type="checkbox"/> Cuffs <input type="checkbox"/> Heat Treat <input type="checkbox"/> Inspection Strip in Tube <input type="checkbox"/> Ripples in Bend <input type="checkbox"/> Torque Waves in Extrusion <input type="checkbox"/> Turning Sequence <input type="checkbox"/> Wave/Twist in Tube			General <input type="checkbox"/> Bend <input type="checkbox"/> BOM/Route <input type="checkbox"/> Broken/Damaged <input type="checkbox"/> Burrs <input type="checkbox"/> Contamination <input type="checkbox"/> Countersink <input type="checkbox"/> Cut Too Short <input type="checkbox"/> Drill Holes <input type="checkbox"/> Drawing <input type="checkbox"/> Finish <input type="checkbox"/> Folio			<input type="checkbox"/> Grain <input type="checkbox"/> Hardware <input type="checkbox"/> Inspection Incomplete <input type="checkbox"/> Instructions Incomplete/Unclear <input type="checkbox"/> Maintenance <input type="checkbox"/> Mislabeled <input type="checkbox"/> Misread <input type="checkbox"/> Offset <input type="checkbox"/> Out of Calibration <input type="checkbox"/> Out of Sequence <input type="checkbox"/> Outside Dimensions			<input type="checkbox"/> Ovalized <input type="checkbox"/> Over/Under tolerance <input type="checkbox"/> Part Incorrect <input type="checkbox"/> Part Lost/Missing <input type="checkbox"/> Part Moved <input type="checkbox"/> Positioned Wrong <input type="checkbox"/> Power Loss/Surge		<input type="checkbox"/> Pressure/Forced <input type="checkbox"/> Temperature/Cure <input type="checkbox"/> Weld <input type="checkbox"/> Wrong Stock Pulled <input type="checkbox"/> Other																

DART AEROSPACE LTD		Work Order: 105965
Description: Gasket		Part Number: D3536-25
Inspection Dwg: D3536	Rev: A	Page 1 of 1

FIRST ARTICLE INSPECTION CHECKLIST


☒ First Article ☐ Prototype

Drawing Dimension	Tolerance	Actual Dimension	Accept	Reject	Method of Inspection	Comments
21.80	+/-0.030	21.80"	-		T	Jkmo1
16.35	+/-0.030	16.35"	-		T	
10.90	+/-0.030	10.90"	-		V	Production
5.45	+/-0.030	5.45"	-		V	Jkmo1
6.00	+/-0.030	6.00"	-		V	
6.75	+/-0.030	6.75"	-		V	
12.75	+/-0.030	12.75"	-		T	
1.89	+/-0.030	1.89"	-		V	
0.30	+/-0.030	0.30"	-		V	
0.30	+/-0.030	0.30"	-		V	
Ø0.19	+0.005/-0.001	0.190"	-		V	

DAS

Measured by: Jm	Audited by: 27 9-89	Prototype Approval:	N/A
Date: 13-09-10	Date: 13 9 11	Date:	N/A


Rev	Date	Change	Revised by	Approved
A	07.06.13	New Issue	KJ/JLM	BE

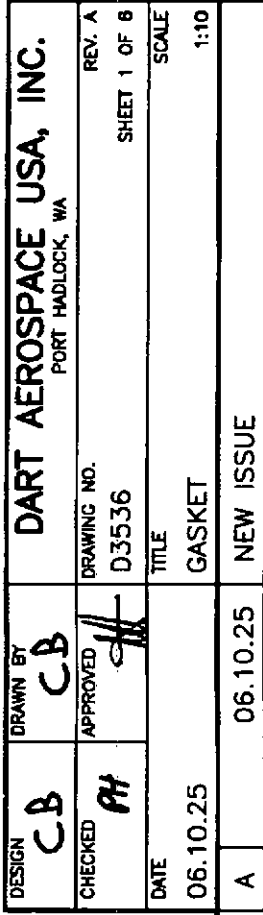


五、

09.02.12

62.80.51
57W596501

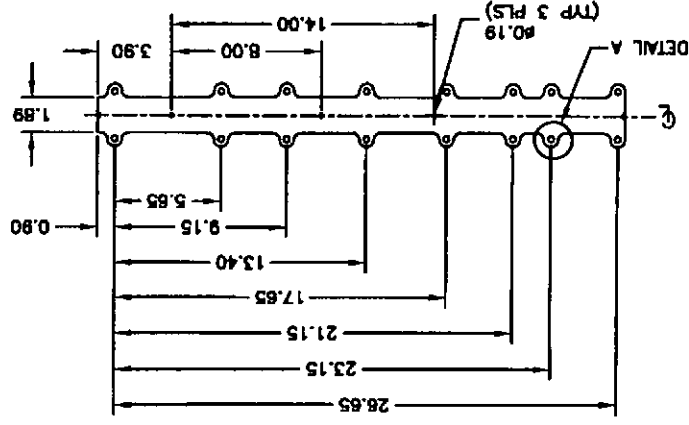

03536-11 GASKET

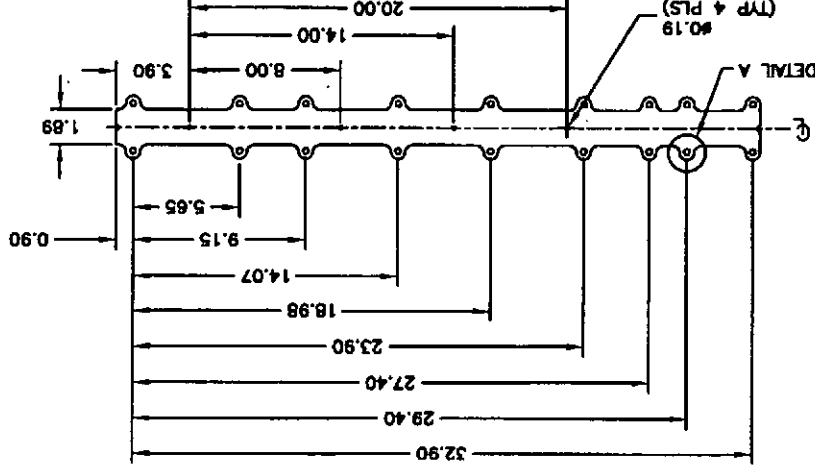

~~SECRET~~



- NOTES
- 1) MATERIAL: BLACK NEOPRENE SHEET, 1/16 THICK, 60 DUROMETER (REF DART SPEC. M-NE060-S-083)
 - 2) FINISH: NONE
 - 3) PART IS SYMMETRICAL ABOUT Z
 - 4) TOLERANCES ARE PER DART QSI 018 UNLESS OTHERWISE NOTED
 - 5) ALL DIMENSIONS ARE IN INCHES
 - 6) IDENTIFY WITH DART P/N USING A WHITE FINE POINT PERMANENT INK MARKER
 - 7) SEE PAGE 6 FOR DETAILS AND SECTION

105965



DESIGN CB	DRAWN BY CB	DART AEROSPACE USA, INC. PORT HADLOCK, WA	
CHECKED PH	APPROVED PH	DRAWING NO. D3536	REV. A SHEET 2 OF 6
DATE 06.10.25	TITLE GASKET		SCALE 1:10

RELEASED
07.02.12

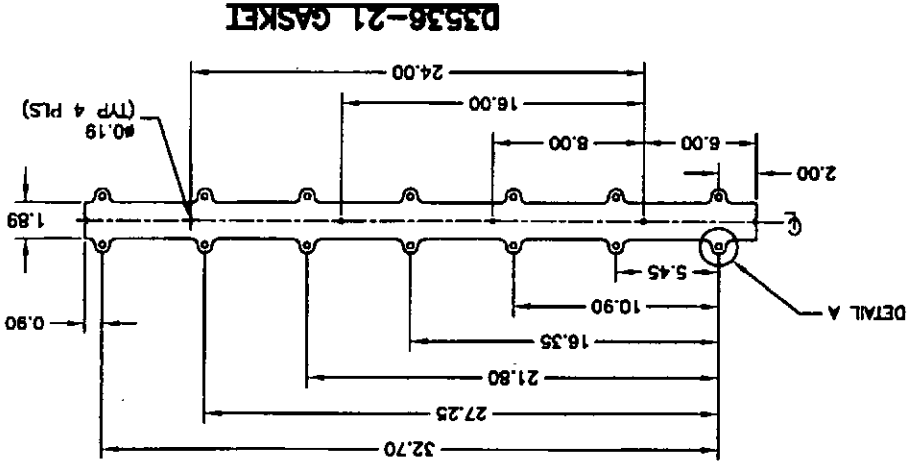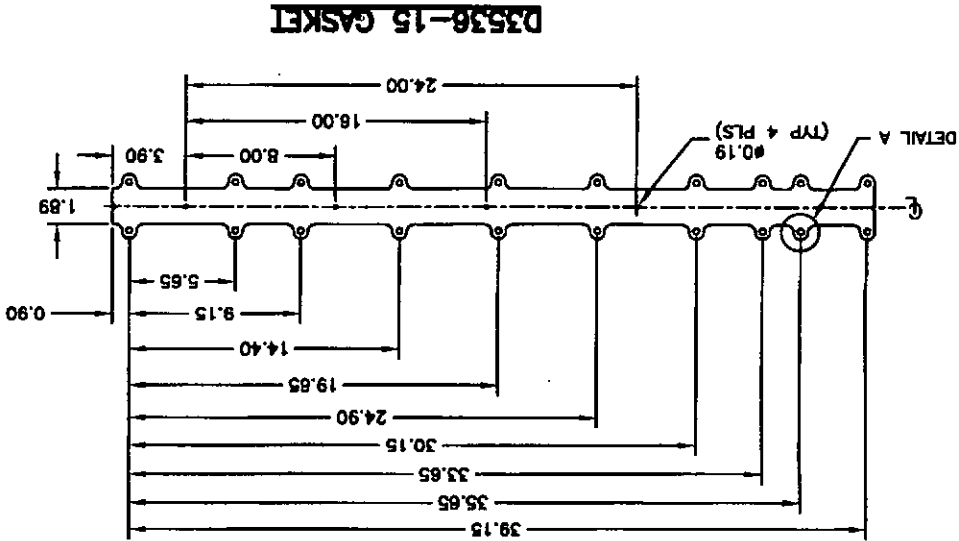

- NOTES**
- 1) MATERIAL: BLACK NEOPRENE SHEET, 1/16 THICK, 60 DUROMETER (REF DART SPEC. M-NE060-S.063)
 - 2) FINISH: NONE
 - 3) PART IS SYMMETRICAL ABOUT ϕ
 - 4) TOLERANCES ARE PER DART QSI 018 UNLESS OTHERWISE NOTED
 - 5) ALL DIMENSIONS ARE IN INCHES
 - 6) IDENTIFY WITH DART P/N USING A WHITE FINE POINT PERMANENT INK MARKER
 - 7) SEE PAGE 6 FOR DETAILS AND SECTION

Copyright © 2006 by DART AEROSPACE USA, INC.


THIS DOCUMENT IS PRIVATE AND CONFIDENTIAL AND IS SUPPLIED ON THE EXPRESS CONDITION THAT IT IS NOT TO BE USED FOR ANY PURPOSE OR COPIED OR COMMUNICATED TO ANY OTHER PERSON WITHOUT WRITTEN PERMISSION FROM DART AEROSPACE USA, INC.

DART


105965

RELEASED
07-01-02

DESIGN CB	DRAWN BY CB	DART AEROSPACE USA, INC. PORT HADLOCK, WA	REV. A
CHECKED PH	APPROVED PH	DRAWING NO. D3536	SHEET 3 OF 6
DATE 06.10.25	TITLE GASKET	SCALE 1:10	

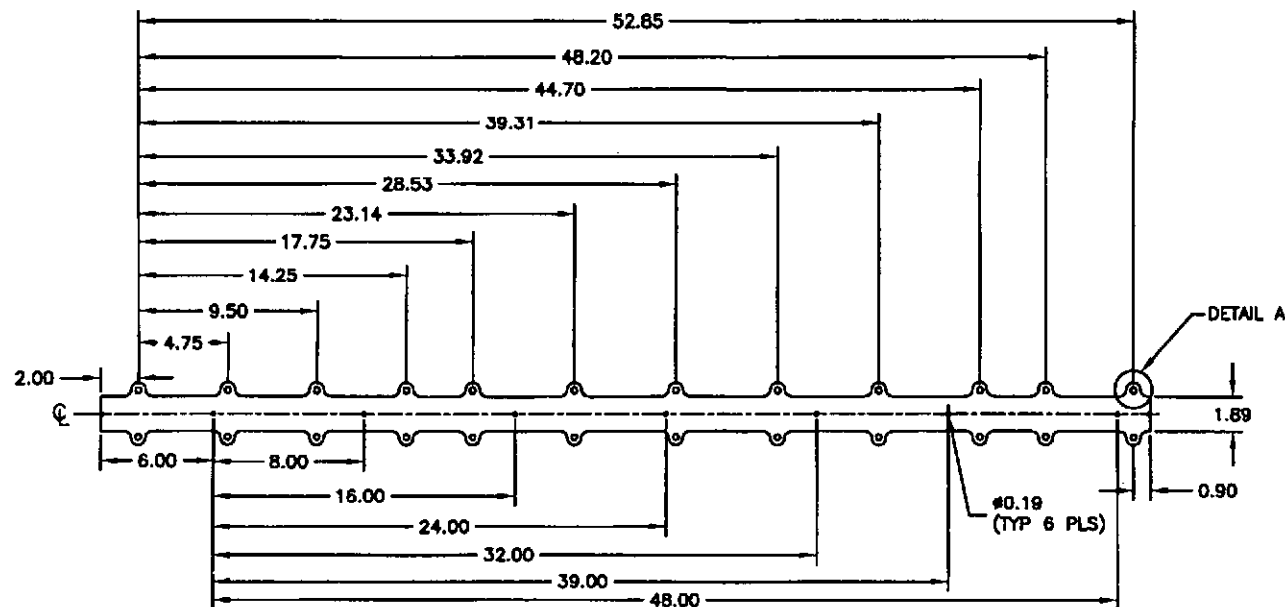

D3536-23 GASKET

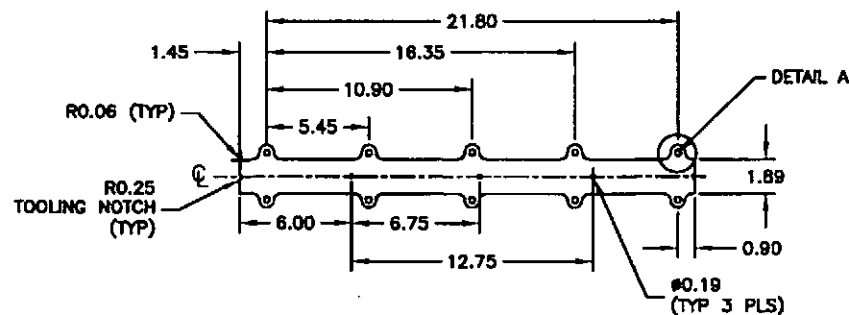

D3536-25 GASKET


NOTES

- 1) MATERIAL: BLACK NEOPRENE SHEET, 1/16 THICK, 60 DUROMETER (REF DART SPEC. M-NEO60-S.063)
- 2) FINISH: NONE
- 3) PART IS SYMMETRICAL ABOUT ϕ
- 4) TOLERANCES ARE PER DART QSI 018 UNLESS OTHERWISE NOTED
- 5) ALL DIMENSIONS ARE IN INCHES
- 6) IDENTIFY WITH DART P/N USING A WHITE FINE POINT PERMANENT INK MARKER
- 7) SEE PAGE 6 FOR DETAILS AND SECTION


DART

DESIGN	CB	DRAWN BY	CB	DART AEROSPACE USA, INC.
CHECKED	PH	APPROVED	PH	PORT HADLOCK, WA
DATE	06.10.25	DRAWING NO.	D3536	REV. A
		TITLE	GASKET	SHEET 4 OF 6
		SCALE	1:10	


RELEASED
07.02.12

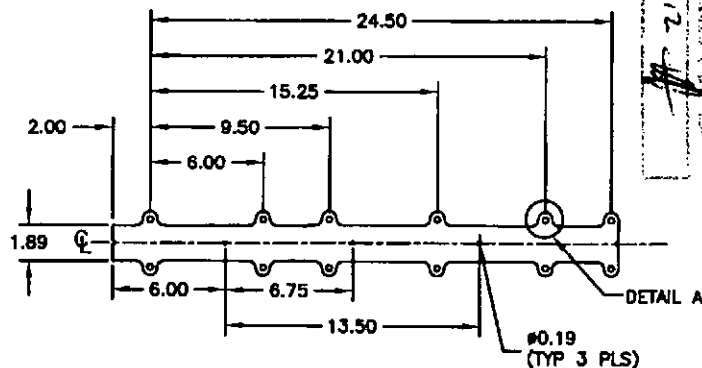

D3536-33 GASKET

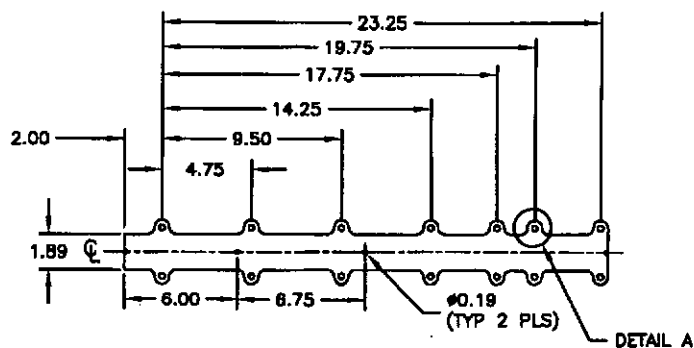

D3536-35 GASKET

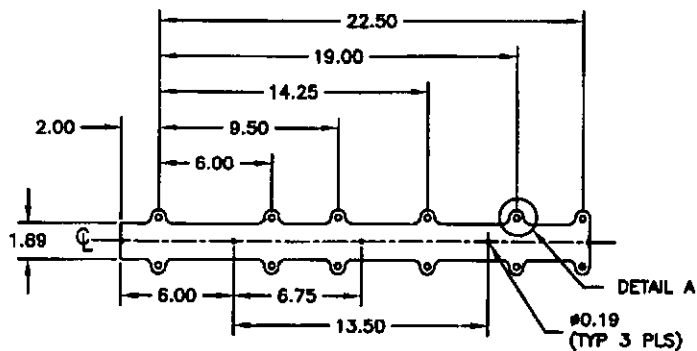


D3536-31 GASKET


- NOTES**
- 1) MATERIAL: BLACK NEOPRENE SHEET, 1/16 THICK, 60 DUROMETER (REF DART SPEC. M-NEO60-S.063)
 - 2) FINISH: NONE
 - 3) PART IS SYMMETRICAL ABOUT C
 - 4) TOLERANCES ARE PER DART QSI 018 UNLESS OTHERWISE NOTED
 - 5) ALL DIMENSIONS ARE IN INCHES
 - 6) IDENTIFY WITH DART P/N USING A WHITE FINE POINT PERMANENT INK MARKER
 - 7) SEE PAGE 6 FOR DETAILS AND SECTION

105965

07.02.12 ~~11~~

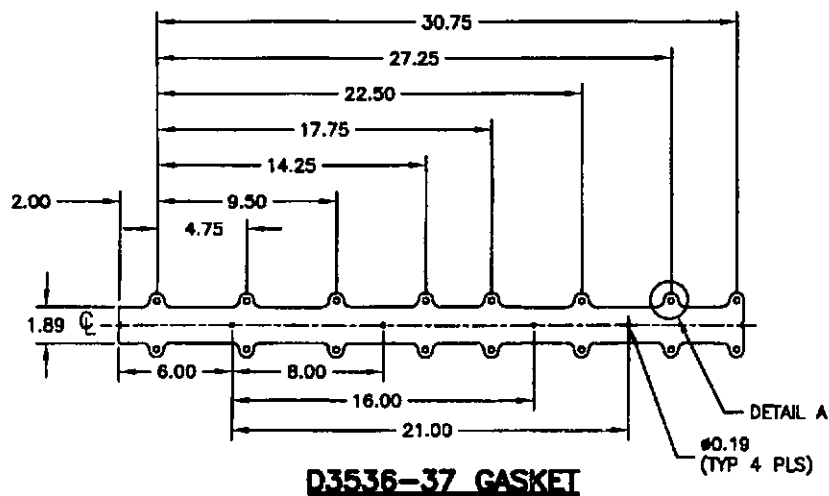

D3536-37 GASKET

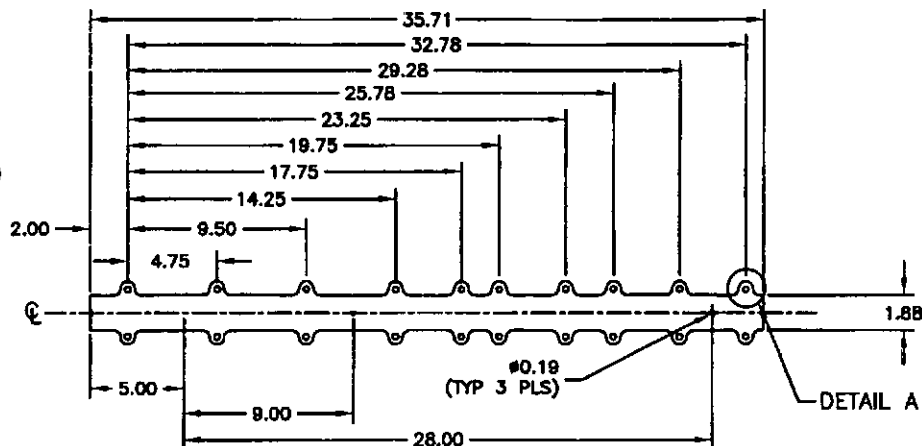

D3536-39 GASKET

- NOTE**
- 1) MATERIAL: BLACK NEOPRENE SHEET, 1/16 THICK, 60 DUROMETER (REF DART SPEC. M-NEO80-S.063)
 - 2) FINISH: NONE
 - 3) PART IS SYMMETRICAL ABOUT C
 - 4) TOLERANCES ARE PER DART QSI 018 UNLESS OTHERWISE NOTED
 - 5) ALL DIMENSIONS ARE IN INCHES
 - 6) IDENTIFY WITH DART P/N USING A WHITE FINE POINT PERMANENT INK MARKER
 - 7) SEE PAGE 6 FOR DETAILS AND SECTION


DESIGN CB	DRAWN BY CB	DART AEROSPACE USA, INC. PORT HADLOCK, WA		REV. A
CHECKED PH	APPROVED [Signature]	DRAWING NO. D35336	SHEET 5 OF 6	
DATE 06.10.25	TITLE GASKET		SCALE 1:10	

105465




DESIGN CB	DRAWN BY CB	DART AEROSPACE USA, INC. PORT HADLOCK, WA	
CHECKED PH	APPROVED <i>[Signature]</i>	DRAWING NO. D3536	REV. A SHEET 6 OF 8
DATE 06.10.25	TITLE GASKET		SCALE 1:10

RELEASED
07.02.12 *[Signature]*

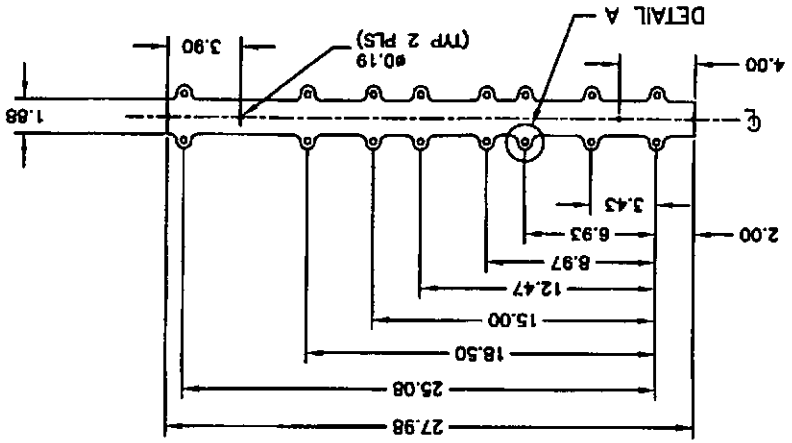

D3536-41 GASKET

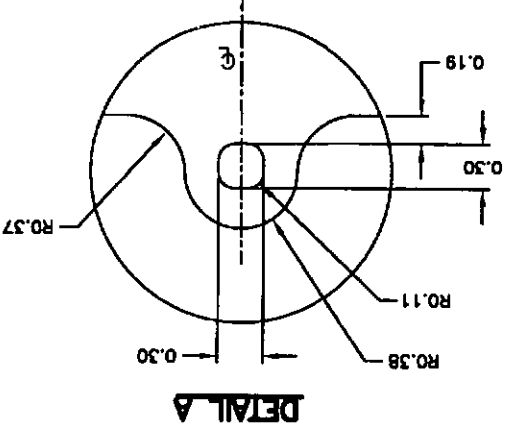

- NOTES**
- 1) MATERIAL: BLACK NEOPRENE SHEET, 1/16 THICK, 60 DUROMETER (REF DART SPEC. M-NE060-S.063)
 - 2) FINISH: NONE
 - 3) PART IS SYMMETRICAL ABOUT ϕ
 - 4) TOLERANCES ARE PER DART QSI 018 UNLESS OTHERWISE NOTED
 - 5) ALL DIMENSIONS ARE IN INCHES
 - 6) IDENTIFY WITH DART P/N USING A WHITE FINE POINT PERMANENT INK MARKER

